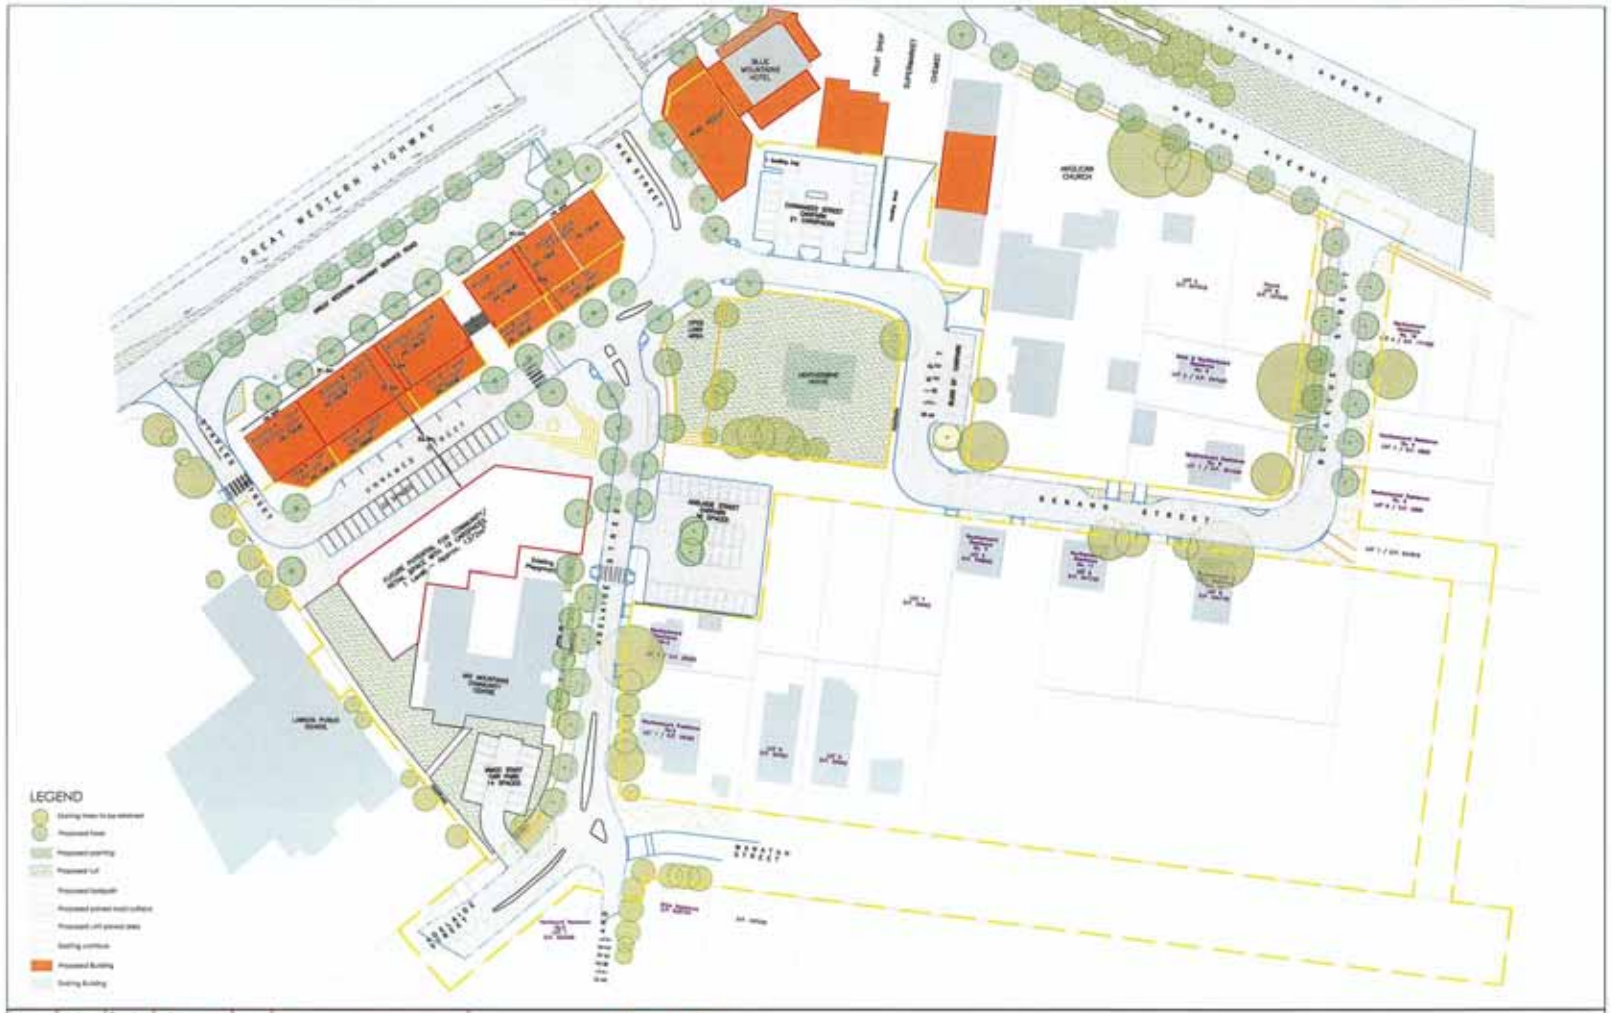

	Initials	Signature	Date
Designed	AW	AW	27/9/07
Drawn	AW	AW	27/9/07
Checked	AW	AW	27/9/07
Approved	PS	PS	27/9/07

© copyright

REV	DATE	REVISION DESCRIPTION	BY
C	27-9-07	CONCEPT	AW
B	19-9-07	CONCEPT	AW
A	14-9-07	CONCEPT	AW

COMPLETE

COMPLETE URBAN SOLUTIONS
Level 1, 10 Regent Street
Chippendale, NSW 2008
Ph: (02) 9282 9900
Fx: (02) 9282 9277,
www.completeurban.com.au

blue mountains City Council

Lawson Village Centre
Great Western Highway

LAWSON NSW 2783

REVISED OPTION E

1:500 @ A1

CONCEPT

A1

A